



Permit #S00066811-A

FilmL.A., Inc.
1201 W. 5th Street, Suite T-800
Los Angeles, CA 90017
t: (213)977-8600 - f: (213)977-8601
www.filmla.com

Summary Information**Permit No:** S00066811-A**Type of Permit:** STILL**Release Date:** 07/17/2013

Production Company WALTER SCHUPFRE MANAGEMENT
CORP/JOHN HIGGINSON/LYRIC
PRODUCTIONS

Producer CYNTHIA HADDEN**Director** JOHN HIGGINSON**1st AD** NA NA

Insured Company Name WALTER SCHUPFRE MANAGEMENT
CORP/JOHN HIGGINSON/LYRIC
PRODUCTIONS

Production Manager LISA WIENEKE**FilmL.A. Coordinator** Erica Wade

Contact Phone 213-366-4675
No. 1

Location Manager JON HEGLUND

Contact Phone

Primary Phone Mobile - 949-632-3947

No. 2 401 BROADWAY, STE 1400

Secondary Phone Office - 310-721-3441

Fax NEW YORK, New York 10013

Address

Location Assistant NA NA

Primary Phone Mobile - 000-000-0000

Secondary Phone

Production Title INFINITI

Type of Production Still Photo

Fees

Notification Charge \$155.00

Total Permit Fee \$1,317.00

LA COUNTY - ROAD USE FEE \$648.00

Number of Locations 1

LA COUNTY ROAD APPLICATION FEE \$146.00

FILMLA FILM PERMIT RIDER FEE \$100.00

LA COUNTY-ENCROACHMENT PERMIT \$268.00
PROCESSING FEE



FilmL.A., Inc.
1201 W. 5th Street, Suite T-800
Los Angeles, CA 90017
t: (213)977-8600 - f: (213)977-8601
www.filmla.com

Summary Information**Location****Location 1 of 1****Page 1 of 2**

Permit Number	S00066811-A	Location Manager	JON HEGLUND
Production Company	WALTER SCHUPFRE MANAGEMENT COR...	Primary Phone	Mobile - 949-632-3947
Insured Company	WALTER SCHUPFRE MANAGEMENT COR...	Secondary Phone	Office - 310-721-3441
Production Title	INFINITI		

Location Address ALAMEDA ST TUNNEL & SANTE FE AVE, RANCHO DOMINGUEZ, CA, 90221**Location Type** Road**Film Dates** 7/17/2013 - 7/17/2013 14:00 - 02:00 1 day**Open or Closed to the Public** Open

Generic Conditions Must Maintain 5' Clearance on Sidewalks/Walkways
Must maintain local/emergency access
No cast or crew parking on area streets
No steps from trailers, trucks or motorhomes may be facing road
Number of uniformed officers listed on the permit is a minimum requirement. Permittee remains responsible for deploying a sufficient number of uniformed officers to provide traffic and crowd control to ensure the safety of the film crew and the public.
Traffic control must be done in accordance w/MUTCD
Traffic Officers Required
Uniformed officers shall have a copy of the film permit in their possession and are required to confirm that all traffic control signage devices are in place.

Please see attached document alameda.66811.pdf

Equipment on Location	Type	Quantity	Personnel on Location	Type	Quantity
	Cast/Crew vehicles	7		Crew	15
	Cube Trucks	3		LA County Field	1
	Generator	1		Inspection	
	Motor Homes	1		Sheriff/CHP	2
	Picture vehicles	1			
	Vans	1			

Filming Activities Equipment on sidewalk & street; Equipment on sidewalk, in curb lane & across street; Exterior establishing shots; Exterior motion without sound; Intermittent pedestrian control; Intermittent traffic control - 2 minutes standard; BEAUTY SHOTS OF PICTURE CAR IN TUNNEL;

Jurisdiction **Political:** Los Angeles County - Supervisor District 2**Police:** Los Angeles County Sheriff**Fire:** Los Angeles County**Thomas Guide** **Page:** 765**Grid:** A2**Approvals** LOS ANGELES COUNTY ROAD DEPARTMENT - HOLYDALE

Anthony Moran

Coordinator Note SUBJECT TO FIELD INSPECTION SP558-105

Parking **Base Camp** 18127 S Alameda St,
Location Type : Compton, CA, 90220
Other Location

Crew Parking 18127 S Alameda St,
Location Type : Compton, CA, 90220
Other Location

Lane / Full Closure W/S CURB LANE OF ALAMEDA ST. TUNNEL AT SANTA FE AVE**Approximate Footage** 0 - 300




FilmL.A., Inc.
1201 W. 5th Street, Suite T-800
Los Angeles, CA 90017
t: (213)977-8600 - f: (213)977-8601
www.filmla.com

Summary Information**Location****Location 1 of 1****Page 2 of 2**

Permit Number	S00066811-A	Location Manager	JON HEGLUND
Production Company	WALTER SCHUPFRE MANAGEMENT COR...	Primary Phone	Mobile - 949-632-3947
Insured Company	WALTER SCHUPFRE MANAGEMENT COR...	Secondary Phone	Office - 310-721-3441
Production Title	INFINITI		

Date(s) 7/17/2013 to 7/17/2013**Time(s)** 14:00 to 02:00

NOT
FOR
RENT

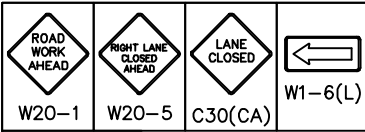


TRAFFIC CONTROL FOR:

WALTER SCHUPFER MANAGEMENT
"INFINITY"

LEGEND

- 28" CONE (REFLECTORIZED)
- TYPE I WITH SIGN
- FLASHING ARROW SIGN
- Ⓢ TRAFFIC SIGNAL
- HIGH LEVEL WARNING DEVICE

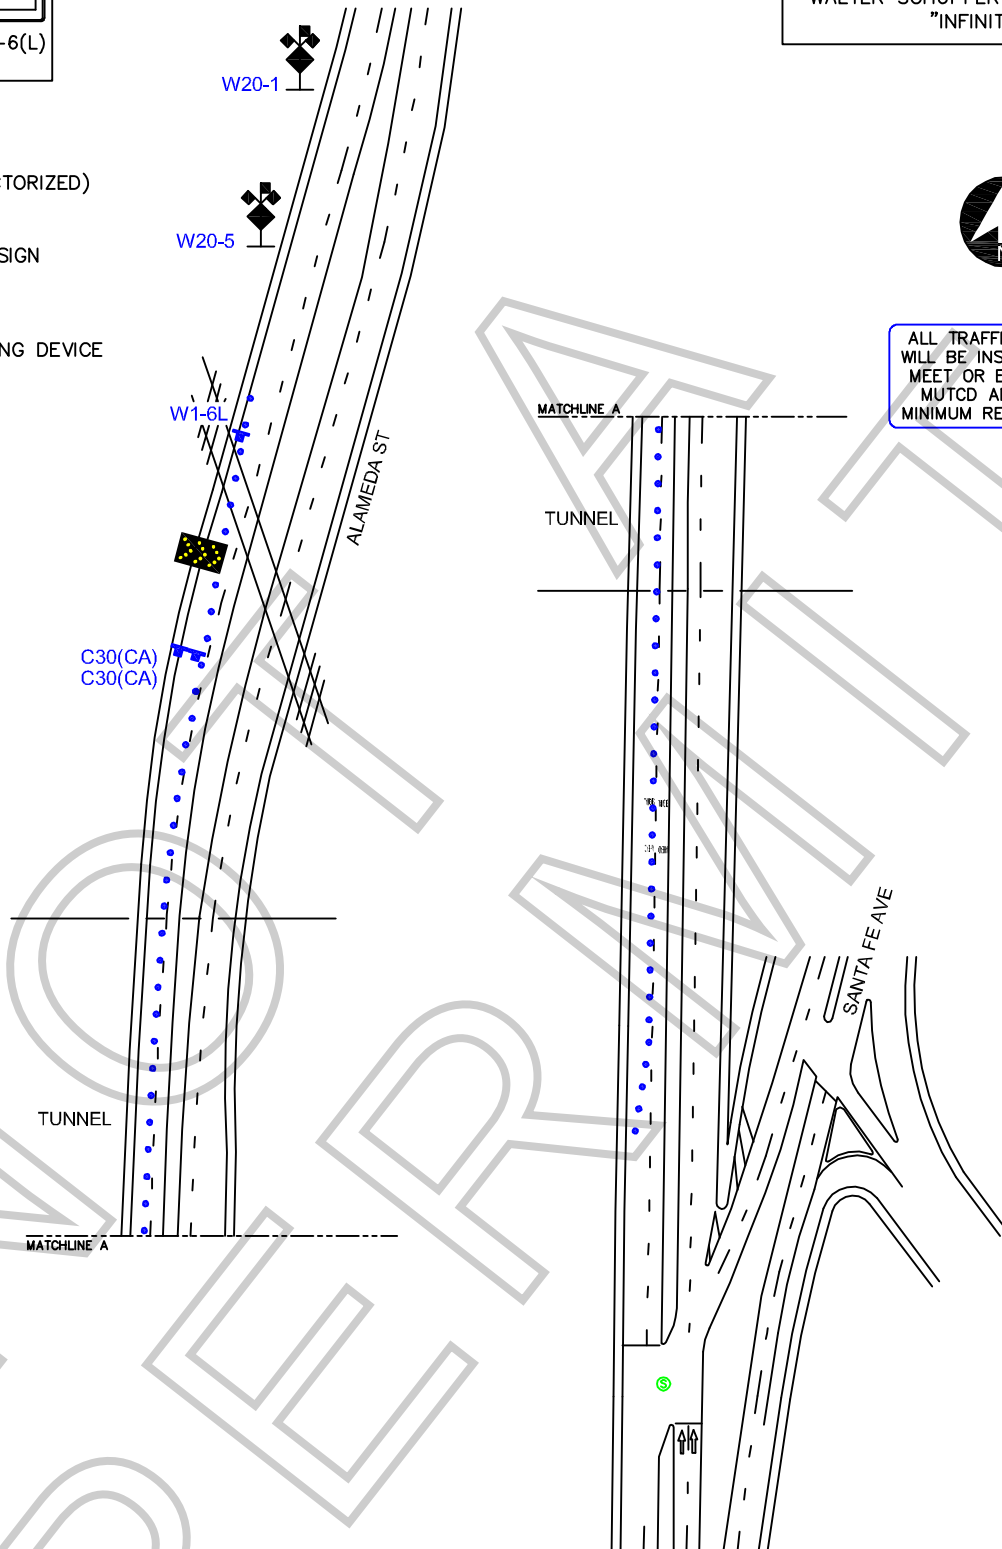FILM L.A.:
ERICA WADEALL TRAFFIC CONTROL
WILL BE INSTALLED AND
MEET OR EXCEED THE
MUTCD AND WATCH
MINIMUM REQUIREMENTS

WORK ZONE TRAFFIC CONTROL PLAN GENERAL NOTES

1. DATE/TIME: 7-17-13 FROM 14:00 HOURS TO 7-18-13 02:00 HOURS.
2. ALL SIGNING, STRIPING, AND TRAFFIC CONTROL DEVICES SHALL CONFORM TO THE (CURRENT) STATE OF CALIFORNIA DEPARTMENT OF TRANSPORTATION (CALTRANS) STANDARD PLANS AND STANDARD SPECIFICATIONS, CALIFORNIA MUTCD, AND ANY ADDENDUMS THERETO, AND AS SHOWN ON THESE PLANS, SYMBOLS AND ABBREVIATIONS USED ARE SHOWN ON CALTRANS STANDARD PLANS.
3. THERE WILL BE NO INTERFERENCE WITH TRAFFIC SIGNALS OR CROSSWALKS.
4. CONES WILL BE 28" MINIMUM HEIGHT AND HAVE REFLECTORIZED SLEEVES FOR NIGHT WORK.
5. POLICE WILL DIRECT TRAFFIC IF NECESSARY.

JCL BARRICADE COMPANY
2334 E. EIGHTH ST., CA 90021
Ph: (213) 622-9775
Fax: (213) 622-9790
CA Lic # 806357
TRAFFIC PLAN DRAWN BY:
CHRISTEN MORRIS
Traffic control plan is drawn per MUTCD &
2012 Work Area Traffic Control Handbook



PROJECT & LOCATION:

ALAMEDA ST
THROUGH ALAMEDA TUNNEL @ SANTA FE AVE
WEST SIDE CURB & ADJACENT LANE CLOSURE
LOS ANGELES COUNTY, CALIFORNIA

LOCATION CONTACT:

FILM PERMITS UNLIMITED
DENISE WHEELER
OFFICE# 818.347.9929

REV#	DATE	REVISION DESCRIPTION
1	7-15	TIME REVISION ONLY.
1	7-15	TIME REVISION ONLY.
SCALE: N.T.S.		SHEET: 1 OF 1